ROAD

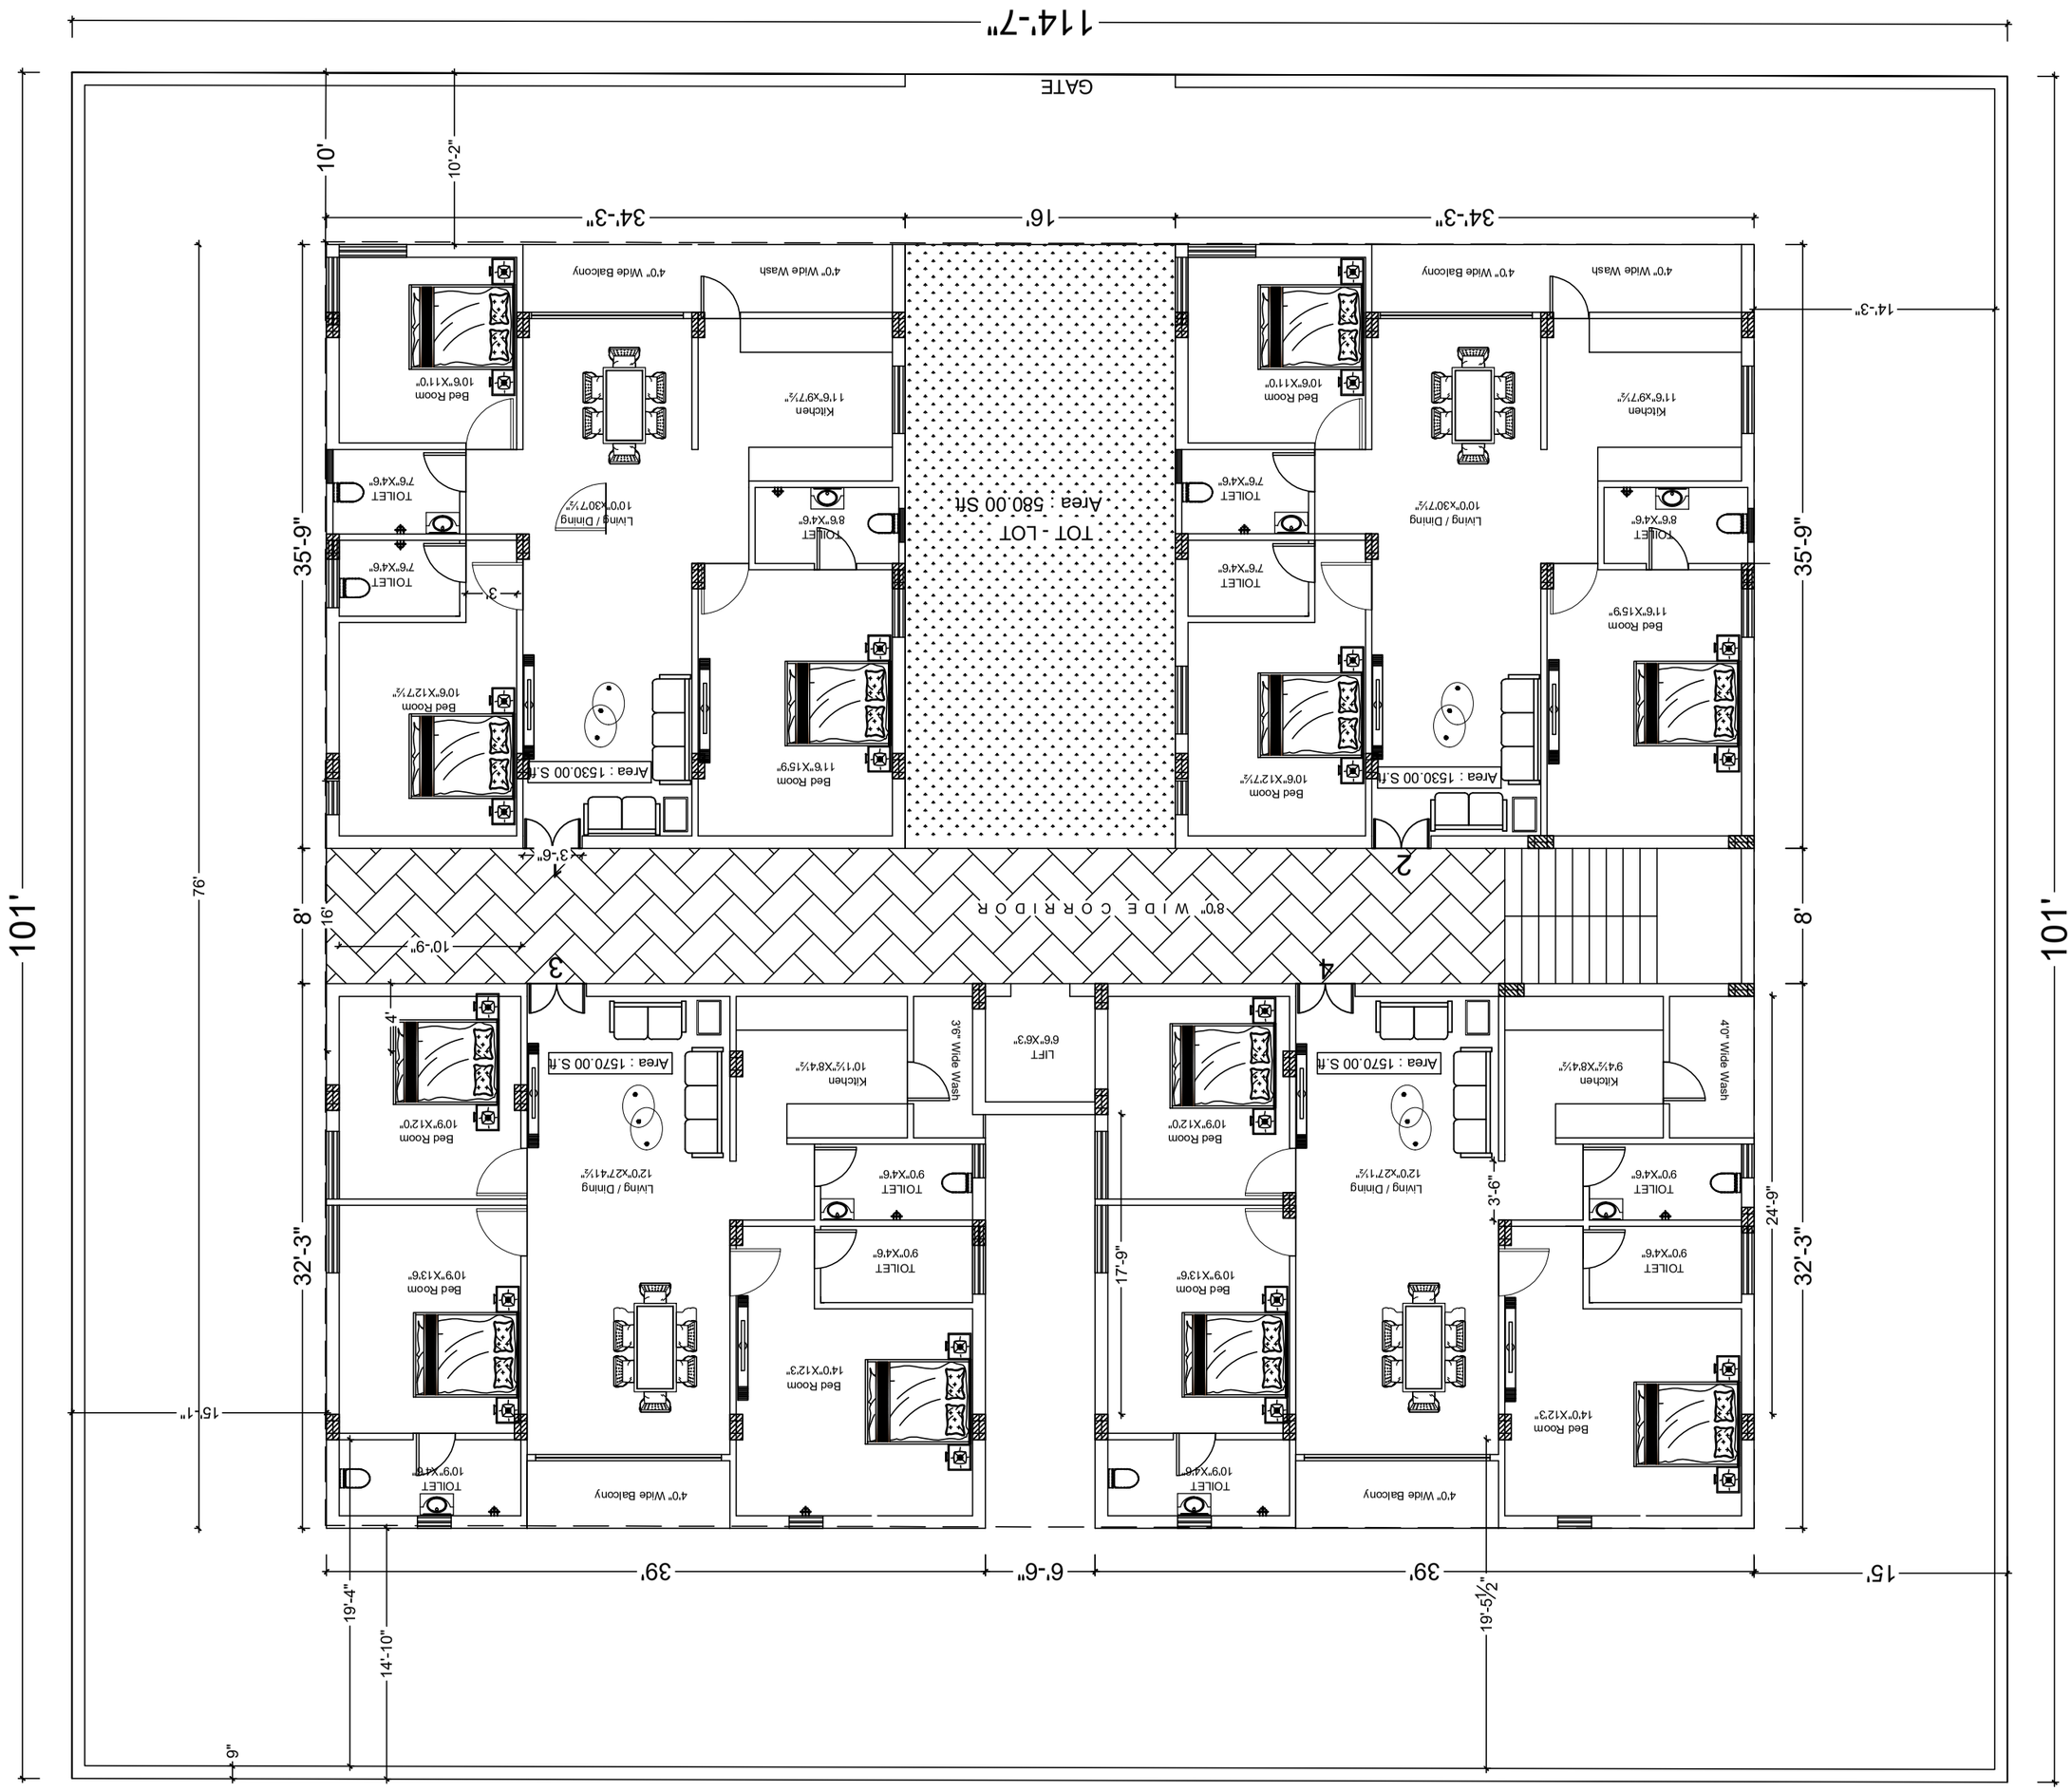

FLOOR PLAN